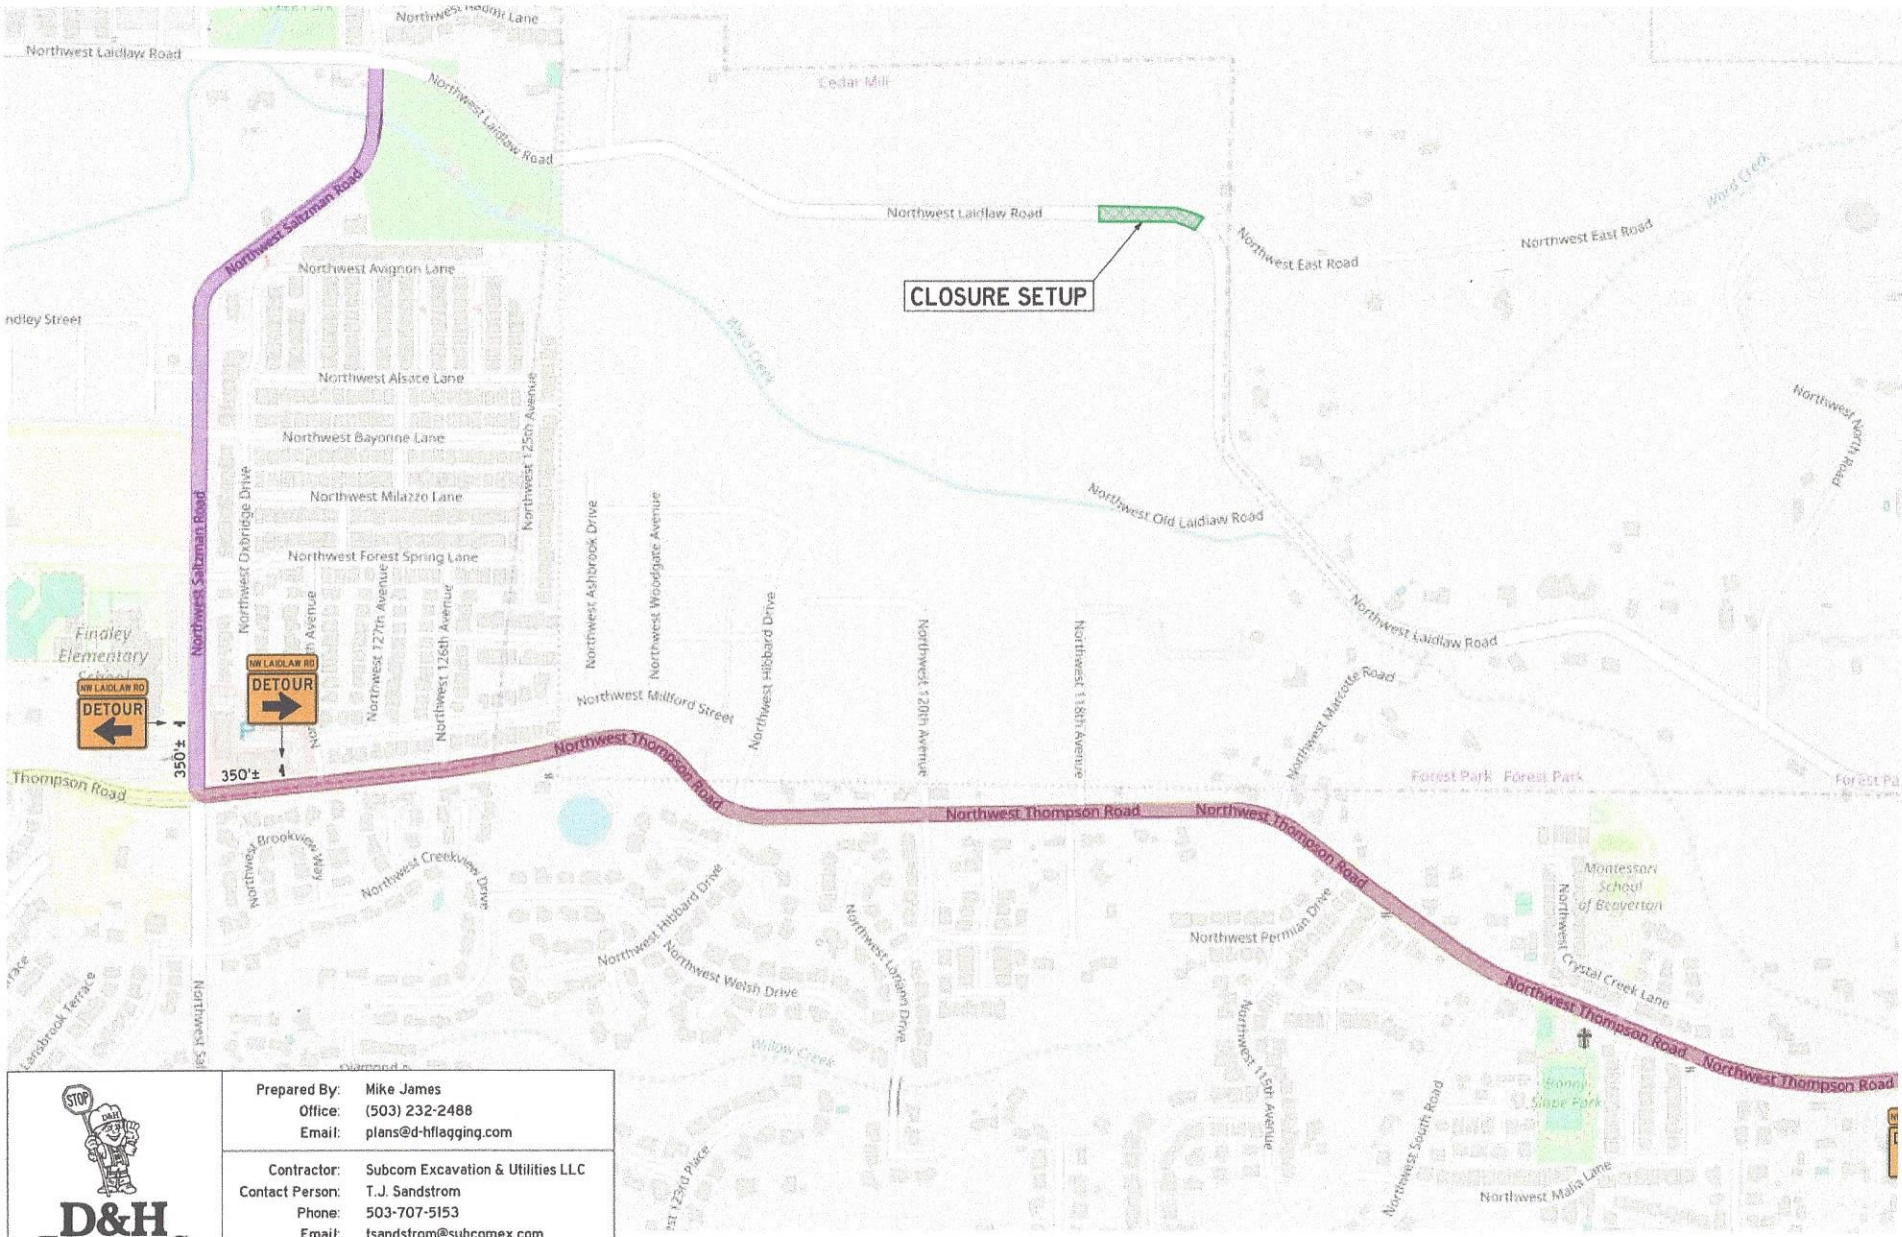

D&H FLAGGING
~ WOMEN OWNED BUSINESS ~

D&H PLAN #9242-1C
January 18, 2021

Prepared By:	Mike James
Office:	(503) 232-2488
Email:	plans@d-hflagging.com
Contractor:	Subcom Excavation & Utilities LLC
Contact Person:	T.J. Sandstrom
Phone:	503-707-5153
Email:	tsandstrom@subcomex.com
Job Location:	NW Laidlaw Rd & NW 124th Ave
City, State:	Portland, OR
Type of Work:	Road Improvements
Job Duration:	30 Days (All Hours)